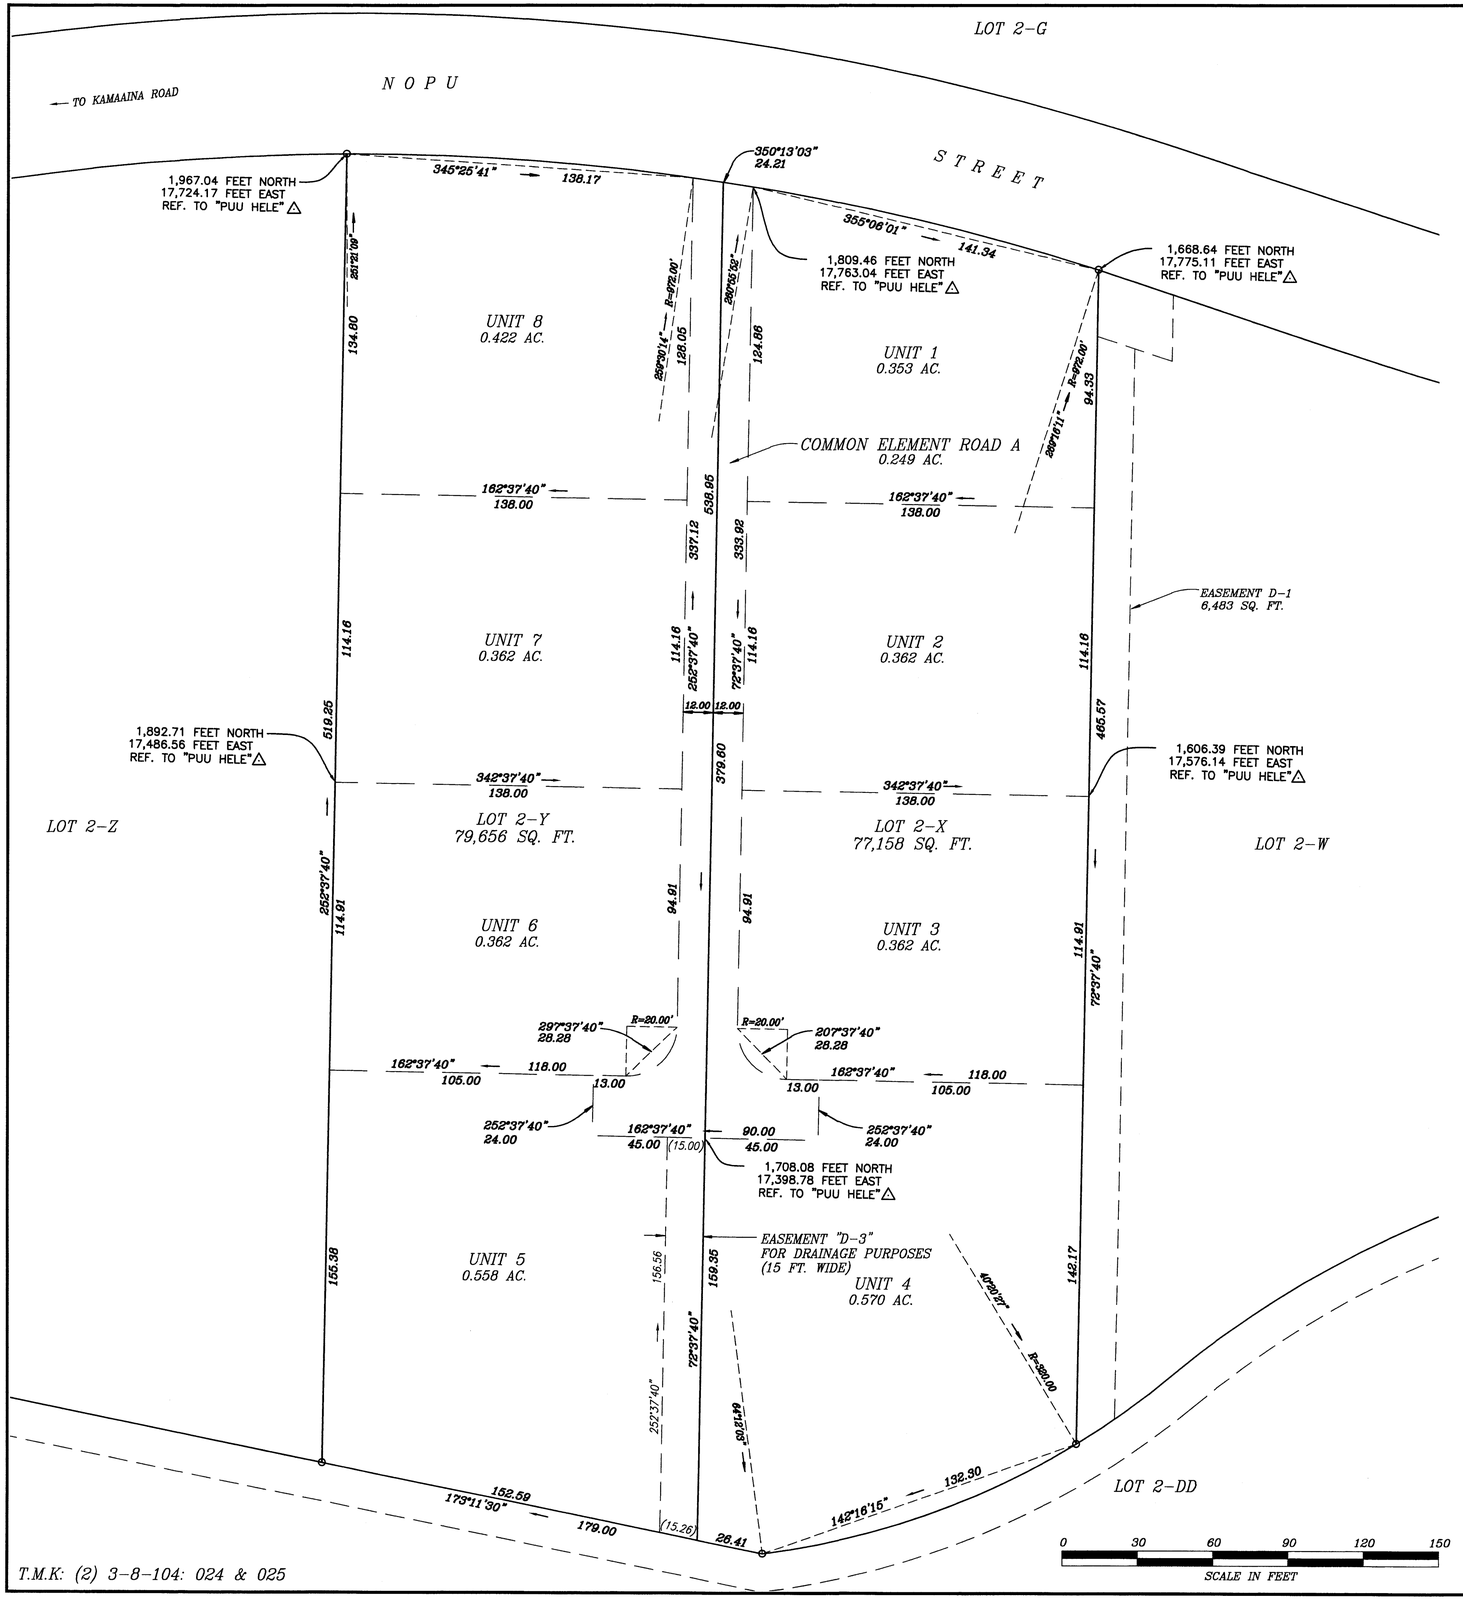

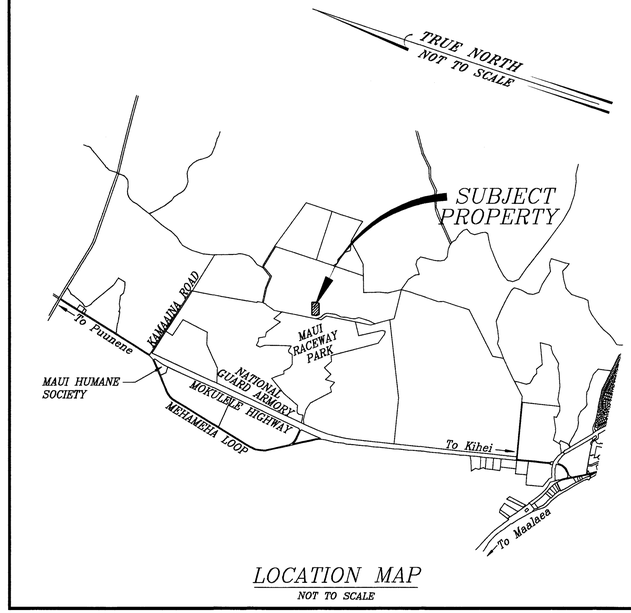

LOCATION MAP
NOT TO SCALE

PULEHUNUI INDUSTRIAL CONDOMINIUM

BEING A PROTION OF LOTS 2-X & 2-Y
OF THE PUAA SUBDIVISION
(SUBDIVISION FILE NO. 3.2324)

SITUATED AT
PULEHUNUI, WAILUKU, MAUI, HAWAII

Prepared for:
CMBY 2011 Investment, Inc.
1300 N Holopono St, Suite 201
Kihei, HI 96753

Scale: 1 Inch = 30 Feet
Date: July 31, 2019

KEVIN J. CLARKE
LICENSED PROFESSIONAL LAND SURVEYOR
No. 17011-LS
HAWAII, U.S.A.

This plat was prepared from a survey on the ground performed by me or under my supervision.

EXP. 4/20

KEVIN J. CLARKE
Licensed Professional Land
Surveyor Certificate No. 17011-LS